



# APPLICATION/PERMIT TO CONSTRUCT, OPERATE AND MAINTAIN UTILITY FACILITIES ON HIGHWAY RIGHT-OF-WAY

Wisconsin Department of Transportation

DT1553 8/2022 s. 66.0831, 84.01(31), 84.08, 85.15, 86.07(2)(a), 86.16, 182.017 and other applicable Wis. Stats.

|   |  |   |                      |   |  |
|---|--|---|----------------------|---|--|
| 1. Applicant (Utility facility owner) Name and Address   |  | 2. Work Start Date   | 3. Work Finish Date* | 6. Public Land Survey System Location (¼ section, section, town, range; <b>provide plat map</b> )   |  |
|   |  | 4. Is the work due to a WisDOT highway project?<br><input type="checkbox"/> Yes <input type="checkbox"/> No   |                      | 7. Municipal/County Location (List all that apply)<br><br>County: _____   |  |
|   |  | 5. Applicant Work Order or Project ID # (If any)   |                      |   |  |
| 9. Facility Type (Check all that apply) and Description (Size, material, voltage, pressure, # fibers, etc.)   |  | 12. Proposed Work Methods (Check all that apply)   |                      | 8. Highway (List all that apply)<br>WIS: _____<br>US: _____<br>Interstate: _____   |  |
| <input type="checkbox"/> Comm: _____<br><input type="checkbox"/> Electric: _____<br><input type="checkbox"/> Gas/Oil: _____<br><input type="checkbox"/> Water: _____<br><input type="checkbox"/> Sewer: _____<br><input type="checkbox"/> Casing: _____<br><input type="checkbox"/> Conduit: _____<br><input type="checkbox"/> _____: _____<br><input type="checkbox"/> Transmission <input type="checkbox"/> Service<br><input type="checkbox"/> Distribution <input type="checkbox"/> Service ( <b>ESCP</b> ) |  | <input type="checkbox"/> Trench <input type="checkbox"/> Plow<br><input type="checkbox"/> Place fill <input type="checkbox"/> Rock blasting<br><input type="checkbox"/> Place cable <input type="checkbox"/> Open cut<br>in conduit                      pavement<br><input type="checkbox"/> Hand/mechanical excavation<br><br>Bore:<br><input type="checkbox"/> Hydraulic (Auger/Jack/Tunnel)<br><input type="checkbox"/> Pneumatic (Mole)<br><input type="checkbox"/> Directional 1 (Manually tracked)<br><input type="checkbox"/> Directional 2 (Computer tracked)<br><input type="checkbox"/> Unknown (At this time) |                      | Provide a separate location map if the plat map is not adequate.   |  |
| 10. Facility Orientation (Check all that apply)   |  | Install or attach to poles/towers:   |                      | 13. Work Zone Description (Check all that apply). (Provide relevant diagram(s) with application.)   |  |
| <input type="checkbox"/> Underground <input type="checkbox"/> Overhead<br><input type="checkbox"/> Crossing <input type="checkbox"/> Parallel<br><input type="checkbox"/> <b>OSOW high clearance route</b><br><input type="checkbox"/> Bridge attachment<br><input type="checkbox"/> Scenic easement (Off right-of-way)   |  | <input type="checkbox"/> New <input type="checkbox"/> Existing <input type="checkbox"/> Guys<br>(~Diameter) (Name of existing owner)<br>(Provide details for all guy wires on plan sheets)<br><br>Pothole (Subsurface excavation):<br><input type="checkbox"/> Air <input type="checkbox"/> Water<br><br>Tree/vegetation control:<br><input type="checkbox"/> Trim (Prune) <input type="checkbox"/> Plant<br><input type="checkbox"/> Remove (Cut) <input type="checkbox"/> Mow<br><input type="checkbox"/> Chemically treat                                                                                              |                      | <input type="checkbox"/> Not applicable<br><input type="checkbox"/> Full road closure: detour<br><input type="checkbox"/> Full road closure: temporary<br><input type="checkbox"/> Lane closure without flagging<br><input type="checkbox"/> Lane closure with flagging<br><input type="checkbox"/> Lane encroachment (2 feet or less)<br><input type="checkbox"/> Shoulder/parking lane closure<br><input type="checkbox"/> Turn lane closure<br><input type="checkbox"/> Sidewalk or trail closure<br><input type="checkbox"/> Terrace (Area from curb to sidewalk)<br><input type="checkbox"/> Off shoulder/parking lane<br><input type="checkbox"/> Near right-of-way line or fence<br><input type="checkbox"/> Freeway/expressway<br><input type="checkbox"/> Intersection/roundabout<br><input type="checkbox"/> Railroad crossing<br><input type="checkbox"/> Mobile operation |  |
| 11. Work Types (Check all that apply)   |  |   |                      | 14. Is the facility near a survey monument? <b>HMM 09-15-35</b><br>If yes, call (866) 568-2852 or email <a href="mailto:geodetic@dot.wi.gov">geodetic@dot.wi.gov</a> .<br><input type="checkbox"/> Yes <input type="checkbox"/> No   |  |
| <input type="checkbox"/> New facility <input type="checkbox"/> Remove<br><input type="checkbox"/> Joint install <input type="checkbox"/> Maintenance<br><input type="checkbox"/> Improve or <input type="checkbox"/> Discontinue,<br>repair existing                      left in place   |  |   |                      | 15. Will appurtenances be installed with the facility? If yes, provide a description and/or specification for each item.<br><input type="checkbox"/> Yes <input type="checkbox"/> No   |  |
|   |  |   |                      | 16. Trans 401 category? If Major, provide a formal erosion control plan. <b>HMM 09-15-55</b><br><input type="checkbox"/> Major <input type="checkbox"/> Minor   |  |
|   |  |   |                      | 17. Is the Environmental Checklist included? See <b>HMM 09-15-16</b><br>Attachment 1. WisDOT will not review a permit application until a completed Checklist is submitted.<br><input type="checkbox"/> Yes <input type="checkbox"/> No   |  |

\* Includes permanent restoration. If the permitted work has not started by the "Work Finish Date," this permit is null and void. If the permitted work has started but has not been completed by the "Work Finish Date," the work shall not be completed unless authorized through an approved written time extension or a subsequent permit. **ANY PERMIT ISSUED IS REVOCABLE.**

|   |                  |   |
|---|------------------|---|
| 18. Utility Person Responsible for Construction                                                             | Telephone Number | It is understood and agreed that WisDOT approval is subject to the applicant's full compliance with all pertinent statutes, as well as any regulations and rules of other jurisdictional agencies (which may be more restrictive), any supplemental permit provisions, and WisDOT's <b>Utility Accommodation Policy</b> , current edition.                        |
| 19. Utility or Project 24/7 Emergency Contact                                                               | Telephone Number |   |
| 20. Provide company name and address of utility authorized representative if not employed by the applicant. |                  | (Utility Authorized Representative Signature – If filled via computer, brush script font) (Date)   |
| 21. Provide additional work details, if needed (use back page or include separate pages)                    |                  | (Title) (Telephone Number) (Email Address)   |
|   |                  | <b>This permit does not transfer any land, or give, grant or convey any land right, right in land, or easement in WisDOT right-of-way. It is not assignable or transferrable. If the utility facility changes ownership, this permit terminates. The new owner must then obtain a permit to occupy, operate and maintain the facility in WisDOT right-of-way.</b> |

## Completed by Wisconsin Department of Transportation – REVIEW AFTER PERMIT ISSUANCE

|   |   |                       |
|---|---|-----------------------|
| <input type="checkbox"/> <b>UTILITY SHALL NOTIFY WisDOT REPRESENTATIVE LISTED BELOW 3 DAYS BEFORE STARTING ANY WORK:</b><br>Region contact, office address, telephone number and email address<br><br>Wisconsin DOT<br><br>_____ | <input type="checkbox"/> <b>Review All Supplemental Permit Provisions</b><br><input type="checkbox"/> <b>Revisions Made to Drawings or Other Pages</b><br><input type="checkbox"/> Lane Closure System notification required <b>HMM 09-15-60</b><br><input type="checkbox"/> Insurance or performance bond required<br><input type="checkbox"/> Joint installation: See permit(s) # _____<br><input type="checkbox"/> Private utility (Non-public ownership and/or use)<br><input type="checkbox"/> Expedited Service Connection Permit<br><input type="checkbox"/> This permit voids & supersedes # _____ issued: _____<br><input type="checkbox"/> _____ | Application Received  |
|   |   | Application Completed |
|   |   | Permit Issued         |
|   |   | Permit Extended       |
|   |   | Permit Amended        |
|   |   | Permit Number         |

(WisDOT Authorized Representative Signature – If filled via computer, Brush Script font)

# APPLICATION/PERMIT TO CONSTRUCT, OPERATE AND MAINTAIN UTILITY FACILITIES ON HIGHWAY RIGHT-OF-WAY *(continued)*

Wisconsin Department of Transportation

DT1553

Use this section to provide information that does not fit on front page

## INDEMNIFICATION

This Applicant shall save and hold the State, its officers, employees, agents, and all private and governmental contractors and subcontractors with the State under Chapter 84 Wisconsin Statutes harmless, as allowed by Wisconsin law, from actions of any nature whatsoever (including any by Applicant itself) which arise out of, or are connected with, or are claimed to arise out of or be connected with any of the work done by the Applicant, or the construction or maintenance of facilities by the Applicant, pursuant to this permit or any other permit issued by the State for location of property, lines or facilities on highway right-of-way, (1) while the Applicant is performing its work, or (2) while any of the Applicant's property, equipment, or personnel, are in or about such place or the vicinity thereof, or (3) while any property constructed, placed or operated by or on behalf of Applicant remains on the State's property or right-of-way pursuant to this permit or any other permit issued by the State for location of property, lines or facilities on highway right-of-way; including without limiting the generality of the foregoing, all liability, damages, loss expense, claims, demands and actions on account of personal injury, death or property loss to the State, its officers, employees, agents, contractors, subcontractors or frequenters; to the Applicant, its employees, agents, contractors, subcontractors, or frequenters; or to any other persons, whether based upon, or claimed to be based upon, statutory (including, without limiting the generality of the foregoing, worker's compensation), contractual, tort, or whether or not caused or claimed to have been caused by active or inactive negligence or other breach of duty by the State, its officers, employees, agents, contractors, subcontractors or frequenters; Applicant, its employees, agents, contractors, subcontractors or frequenters; or any other person.

Without limiting the generality of the foregoing, the liability, damage, loss, expense, claims, demands and actions indemnified against shall include all liability, damage, loss, expense, claims, demands and actions for damage to any property, lines or facilities placed by or on behalf of the Applicant pursuant to this permit or any other permit issued by the State for location of property, lines or facilities on highway right-of-way in the past or present, or that are located on any highway or State property or right-of-way with or without a permit issued by the State, for any loss of data, information, or material; for trademark, copyright or patent infringement; for unfair competition or infringement of personal or property rights of any kind whatever. The Applicant shall at its own expense investigate all such claims and demands, attend to their settlement or other disposition, defend all actions based thereon and pay all charges of attorneys and all other costs and expenses of any kind arising from any such liability, damage, loss, claims, demands and actions.

Any transfer, whether voluntary or involuntary, of ownership or control of any property constructed, placed or operated by or on behalf of the Applicant that remains on the State's property or right-of-way pursuant to this permit shall not release Applicant from any of the indemnification requirements of this permit, unless the State is notified of such transfer in writing. Any acceptance by any other person or entity, whether voluntary or involuntary, of ownership or control of any property constructed, placed or operated by or on behalf of the Applicant that remains on the State's property or right-of-way pursuant to this permit, shall include acceptance of all of the indemnification requirements of this permit by the other person or entity receiving ownership or control.



## SUPPLEMENTAL PERMIT PROVISIONS

### Automated License Plate Reader Cameras

**PROJECT DESCRIPTION.** The applicant is installing automated license plate reader (ALPR) cameras within state highway right-of-way as an aid in preventing and solving crimes. The use of the cameras is considered a communications-type utility and is allowed under WisDOT's Utility Accommodation Policy [HMM 09-15-65](#), 4.1.

1. **LEGAL USE.** Surveillance cameras shall only be used as allowed by Wisconsin statutes. For example, the use of cameras is currently *prohibited* to enforce red light running at traffic signals.
2. **REVOCATION BY WisDOT.** WisDOT may revoke this permit if its own use or sale of the right-of-way (ROW) would be facilitated by relocation of applicant's facility and shall provide applicant with written notice a minimum of one year prior to such revocation. During this period, WisDOT shall work with applicant to find a suitable replacement area on ROW near the terminated location. WisDOT shall not compensate applicant to move its facility within the ROW in keeping with WisDOT's policy on compensable and non-compensable utility facility moves. If it is necessary to maintain uninterrupted service, applicant shall be allowed to temporarily locate in WisDOT ROW at a mutually acceptable location for up to 180 days during the relocation of its facilities to the permanent site.
3. **PERMIT TERM.** This permit is valid for as long as applicant continues to own, operate and maintain its facilities within WisDOT ROW in accordance with the terms of its permit and WisDOT's [Utility Accommodation Policy](#).
4. **TERMINATION BY PERMITTEE.** The applicant may terminate this permit upon 30 days written notice to WisDOT. Upon such termination, applicant shall remove its facility from the ROW unless WisDOT notifies applicant that WisDOT will take over operation and maintenance of the facility for its own traffic operations.
5. **WORK RESTRICTIONS.** The applicant is authorized to work on weekdays between sunrise and sunset. Weekend work may be allowed upon prior approval from WisDOT. No work shall be done, and all work zone traffic control shall be removed, when the pavement is covered with ice or snow, or during winter maintenance pavement brining applications, salt spreading, or plowing operations.
6. **WORK ZONE TRAFFIC CONTROL (WZTC).** All WZTC shall be in accordance with the [Wisconsin Manual on Uniform Traffic Control Devices](#) or the [Work Zone Field Manual](#). All materials and equipment shall remain off the roadway. Traffic Control shall not encroach on the travel lane. The use of law enforcement to block a traffic lane is an acceptable use of WZTC for short-duration installations as long as it is not on an interstate, freeway or expressway.
7. **LANE CLOSURE SYSTEM NOTIFICATION.** To satisfy LCS requirements for WisDOT's [511 System](#), applicant shall notify WisDOT a minimum of **seven calendar days** prior to **any lane or shoulder closure**. applicant may use the [LCS Notification Worksheet \(HMM 09-15-60 Attachment 3\)](#) if needed and submit it to WisDOT's the [Region Utility Permit Coordinator](#) (also listed on page 1 of the dt1553) for review. WisDOT may revise the information, but applicant shall enter it into [LCS](#) unless notified by WisDOT that it will perform the entries. For **emergency** situations when any type of shoulder, lane, or road closure is required, applicant shall call WisDOT's [Traffic Management Center](#) at 800-375-7302.

**TABLE 108-1 CLOSURE TYPE AND REQUIRED MINIMUM ADVANCE NOTIFICATION TO WISDOT**

| Closure type <b>with</b> height, weight, or width restrictions<br>(available width, all lanes in one direction <b>&lt; 16'</b> ) | MINIMUM NOTIFICATION |
|---|----------------------|
| Lane and shoulder closures   | 7 calendar days      |
| Full roadway closures   | 7 calendar days      |
| Ramp closures   | 7 calendar days      |
| Detours   | 7 calendar days      |
| Closure type <b>without</b> height, weight, or width restrictions<br>(available width, all lanes in one direction <b>≥ 16'</b> ) | MINIMUM NOTIFICATION |
| Shoulder closures   | 3 calendar days      |
| Lane closures   | 3 business days      |
| Ramp closures   | 3 business days      |
| Modifying all closure types   | 3 business days      |

8. **WORK AREA PROTECTION DURING NON-WORK TIMES.** The applicant shall store its equipment and materials off the ROW during non-work times if possible. If necessary, applicant may store its equipment and materials on the ROW provided they are placed as close to the ROW line as possible and outside the clear zone. Do not park vehicles, store materials, or place signs/devices on a pedestrian facility that remains open to the public. The applicant shall ensure that any excavation left open during non-work times is well marked and secured from public intrusion.

## Supplemental Provisions

9. **PEDESTRIAN ACCOMMODATIONS.** If any proposed utility work will impact a pedestrian facility, make appropriate accommodations for all pedestrians, including those who are visually impaired or must use a personal assistive mobile device (wheelchair, scooter, etc.), in accordance with the Americans with Disabilities Act (ADA) of 1990. Reference the Facilities Development Manual [11-50-31](#) for additional temporary pedestrian accommodation guidance. Use materials conforming to [Section 644](#) of WisDOT's Standard Specifications for temporary pedestrian accommodations.  
  
Assist pedestrians and those persons in wheelchairs or other personal assistive mobility devices as needed to safely navigate the work area. The contractor shall either keep the existing path/sidewalk open, safe, and clean for pedestrians or provide alternative temporary accommodations that comply with the FDM and [SDD 15D30](#) and the [Work Zone Field Manual](#).
10. **ROW RESTORATION.** The applicant shall restore any WisDOT ROW disturbed to its original (as best as practical) condition within **two weeks** after installing its facilities. WisDOT may allow time extensions for restoration in the case of inclement weather, poor soil conditions, or if applicant's operations would track over the same disturbed areas – provided that proper erosion control devices are in place to protect the disturbed areas.  
  
Should future maintenance work on applicant's facilities result in the disturbance of the existing ROW, applicant shall restore the ROW to its original condition as soon as possible. The basic drainage pattern of the highway shall remain undisturbed by the permitted work. Upon project completion, all spoils, debris, refuse, and waste resulting from the permitted work shall be removed from the work site.
11. **DOCUMENTATION.** Send pictures of completed installations to [DOT CO ROW Permits](#) and the [Region Utility Permit Coordinator](#) (also listed on page 1 of the dt1553).
12. **CONSTRUCTION NOTIFICATIONS.** The applicant shall contact the [Region Utility Permit Coordinator](#) (also listed on page 1 of the dt1553) at least three working days prior to the start of construction. applicant shall call Diggers' Hotline 800-242-8511 at least three working days prior to the start of any excavation. applicant shall provide WisDOT with the names and telephone numbers of the people in charge of its field operations. This includes people who are responsible for the overall project or separate crews and includes any contractors hired by applicant.
13. **LONGITUDINAL & VERTICAL LOCATION.** The applicant shall place its facilities as shown on the approved permit drawings. Deviations from this location may be allowed but shall first be approved by WisDOT. Revised plan sheets showing the approved deviations should be sent to WisDOT after completion. Proposed pole locations shall be a minimum of 10 ft from existing poles and signs.
14. **EROSION CONTROL.** A formal erosion control plan is not required if applicant can perform construction in accordance with [HMM 09-15-55](#) and [Trans 401](#). However, if any excavation remains open for more than 24 hours, then a formal erosion control plan shall be submitted to WisDOT and this provision revised accordingly. In either case, applicant shall use the appropriate erosion control best management practices (BMPs) to contain soil directly at the site to prevent disturbed soil from getting into nearby waterways and wetlands. Storm sewer and pipe underdrain inlets shall be protected with filter fabric if necessary.  
  
All appropriate erosion control BMPs shall be in place **prior to starting construction activities**. Temporary seeding shall be used as necessary after rough grading and before project completion. applicant shall ensure that erosion control measures used to protect restored areas remain in place until replacement vegetation achieves sustained growth. Rutting due to vehicle or equipment tracks shall be smoothed out at the end of each day. applicant shall take every precaution necessary to prevent mud, dirt, or other debris from being deposited onto a travel lane or shoulder. Any materials deposited on the pavement shall be promptly removed.
15. **PERMIT AT SITE.** During the performance of work described in this permit, applicant and/or its contractor(s) or subcontractor(s) shall have a fully signed and executed copy of the permit on site, **which may in electronic format**. Failure to do so may cause a temporary shutdown of the work. Repeated offenses may cause this permit to become null and void and if so, the work shall not be completed unless authorized through a subsequent permit.
16. **WisDOT MAINTENANCE COORDINATION.** The applicant shall contact the [Region Utility Permit Coordinator](#) (also listed on page 1 of the dt1553) if there are any highway maintenance, operation, or related issues.

This permit is subject to the attached drawings, these supplemental provisions, and WisDOT's [Utility Accommodation Policy](#). New supplemental provisions may be added, or the existing ones deleted or amended in the future as different issues arise during the installation, operation, and maintenance of the permittee's facilities.



# Flock Safety Tech Specs

License plate reading cameras that capture more evidence for your city.



## Dual Solar Panels

- Voltage: 18-20V
- Weight: 25.73 lbs (with hardware)
- Length: 21.25"
- Width: 28"
- Mount: Pole top or side of existing pole

## Pole

- DOT breakaway pole - 12' installed height
- Diameter: 2.875" OD, 2.125" ID
- Material: 6061 Aluminum w/ black coating
- Alloy: 6061
- Weight: 32 lbs

## Camera

- Length: 10.5"
- Height: 4.5"
- Depth: 5.5"
- Mounting: Adjustable band clamps
- Weight: 3.6 lbs
- Footage: Uploads via LTE
- Capture Distance: 20-90ft from vehicle
- Deployment Distance: Up to 25' from edge of roadway
- Resolution: 2508x2048
- Vehicle Speed: up to 100 MPH
- Assembly: Flock Safety in Atlanta, GA



## Install Anywhere



Solar &  
Existing Pole




Solar &  
Flock Pole



Electric &  
Existing Pole



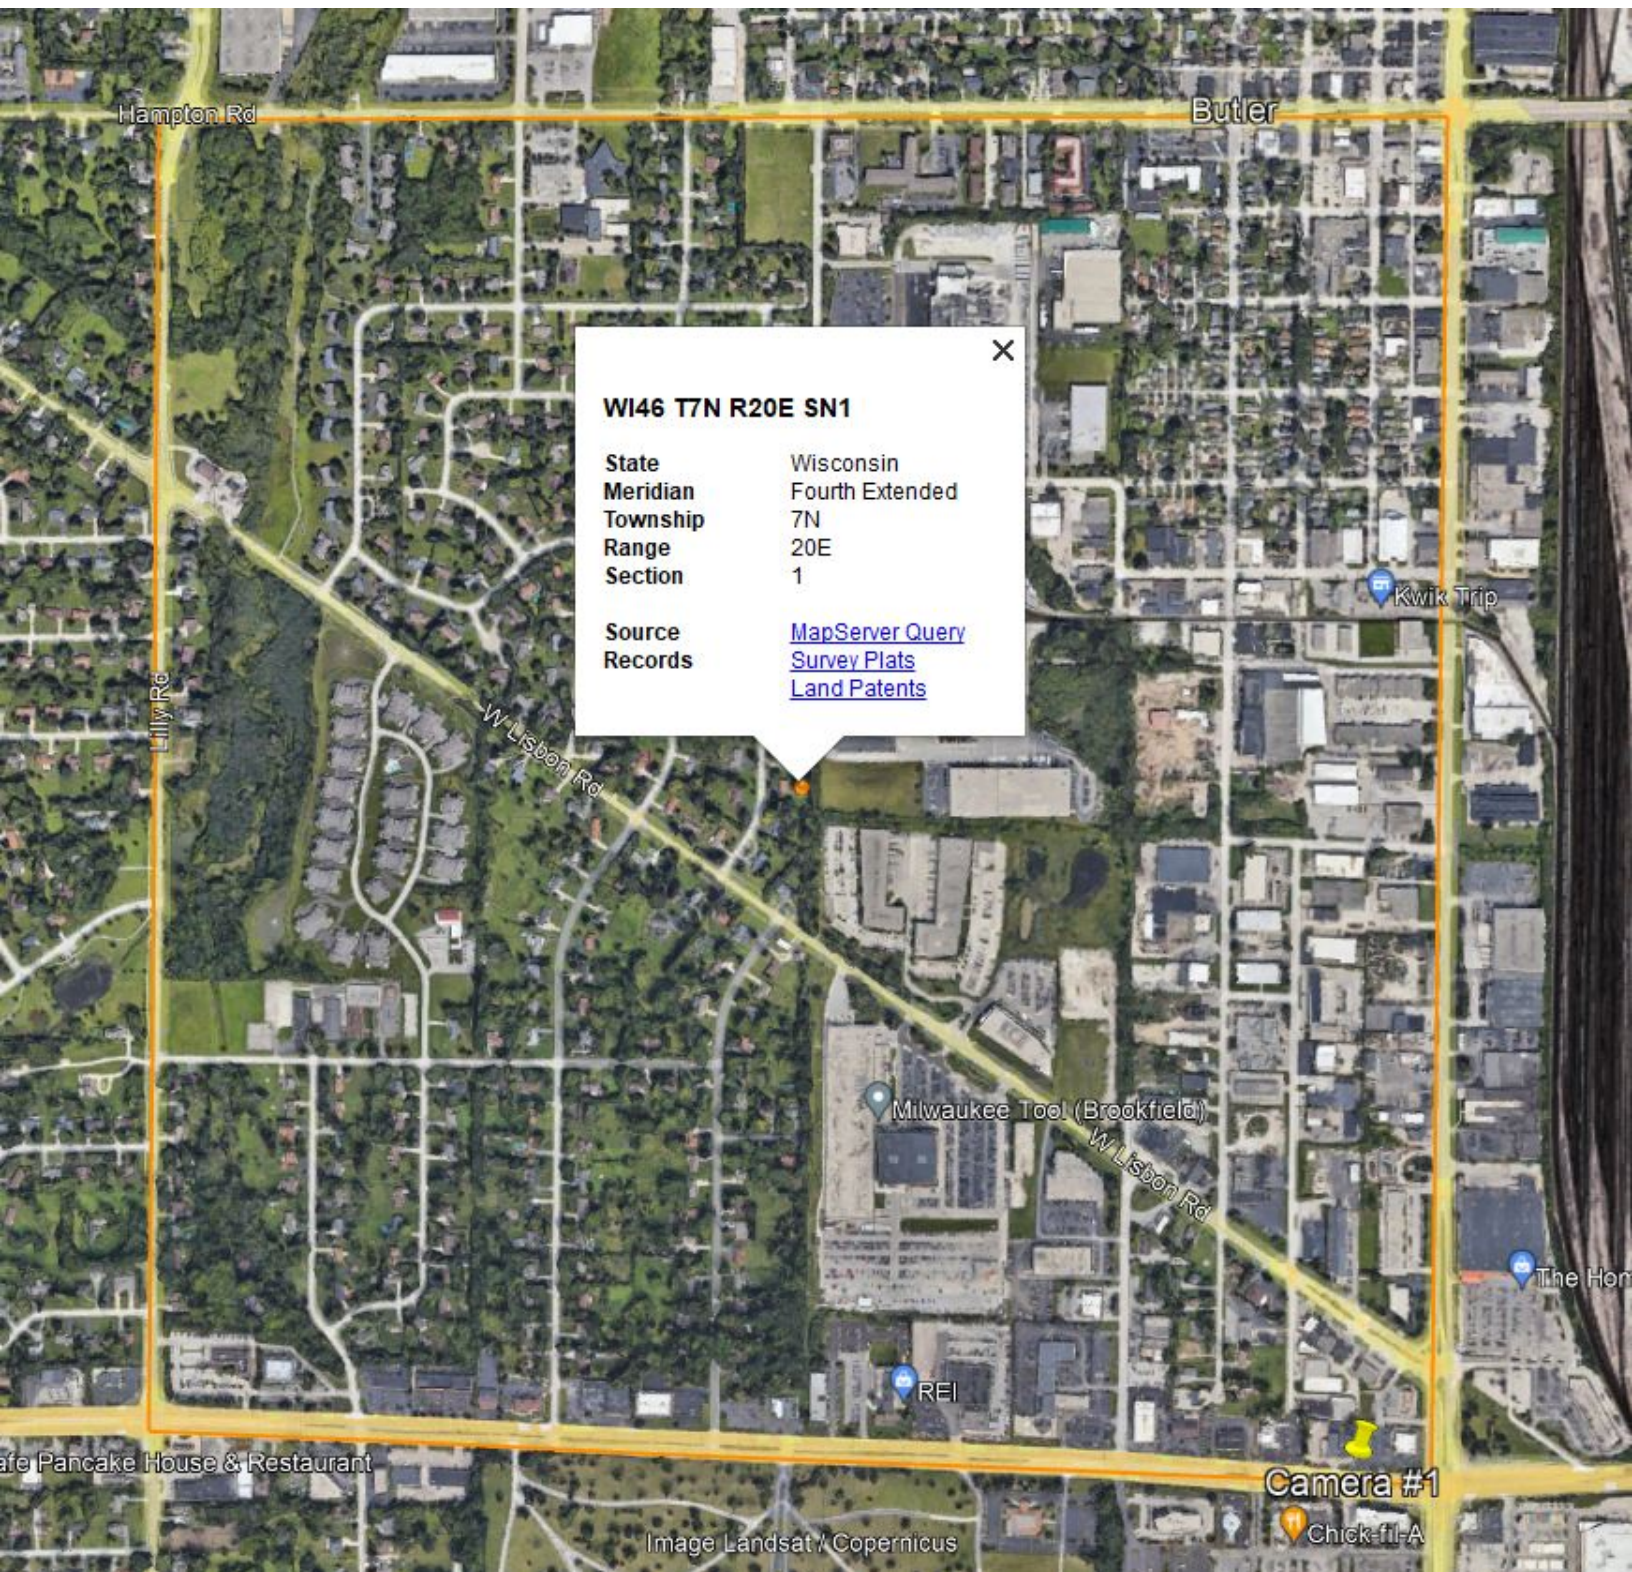





**BROOKFIELD  
POLICE DEPARTMENT  
LICENSE PLATE READER  
INSTALLATION**

**JURISDICTION:**  
WISCONSIN DEPARTMENT  
OF TRANSPORTATION

**SITE IDENTIFICATION**

**BROOKFIELD  
POLICE DEPARTMENT  
2100 N CALHOUN RD,  
BROOKFIELD, WI 53005  
(262) 787-3612**



**FLOCK SAFETY  
1170 HOWELL MILL ROAD NW  
SUITE 210  
ATLANTA, GA 30318  
PERMIT@FLOCKSAFETY.COM  
415-669-0341**



**KIMLEY-HORN AND ASSOCIATES, INC.  
817 W PEACHTREE STREET, SUITE 601  
ATLANTA, GA 30308 PHONE: (312) 401-6614  
ATTN.: TRACY LEHMAN, P.E.**

**PROJECT TEAM**

**INSTALLATION OF NEW POLE IN EXISTING RIGHT OF WAY SUPPORTING  
LICENSE PLATE READER CAMERA FOR THE BROOKFIELD POLICE  
DEPARTMENT.**

**PROJECT SUMMARY**



**VICINITY MAP**

| SHEET # | SHEET TITLE                      | DRAWN BY |
|---------|----------------------------------|----------|
| T.01    | TITLE SHEET                      | RCG      |
| T.02    | SYMBOLGY AND ABBREVIATIONS       | RCG      |
| S.01    | SITE PLAN                        | RCG      |
| D.01    | EQUIPMENT AND FOUNDATION DETAILS | RCG      |
|         |                                  |          |
|         |                                  |          |
**SHEET INDEX**



PROJECT INFORMATION:  
  
BROOKFIELD  
POLICE DEPARTMENT  
LICENSE PLATE READER  
INSTALLATION

PLANS PREPARED BY:  
**Kimley»Horn**  
421 FAYETTEVILLE STREET,  
SUITE 600,  
RALEIGH, NC 27601  
PHONE: (919) 677-2000  
WWW.KIMLEY-HORN.COM

| REV: | DATE:    | ISSUED FOR: | BY: |
|------|----------|-------------|-----|
| 8    |          |             |     |
| 7    |          |             |     |
| 6    |          |             |     |
| 5    |          |             |     |
| 4    |          |             |     |
| 3    |          |             |     |
| 2    |          |             |     |
| 1    | 07/12/23 | PERMITTING  | MRD |
| 0    | 05/02/23 | PERMITTING  | MRD |

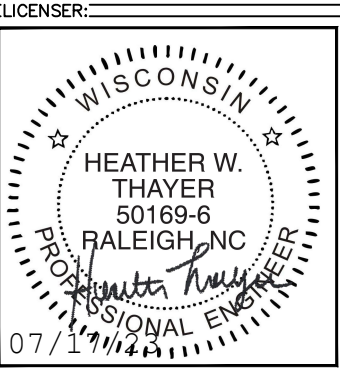

KHA PROJECT NUMBER:  
014681002.1.100  
DRAWN BY: RCG CHECKED BY: TI

SHEET TITLE:  
**TITLE SHEET**

SHEET NUMBER:  
**T.01**

1. ALL SITE WORK SHALL BE COMPLETED AS INDICATED ON THE DRAWINGS AND FLOCK SAFETY PROJECT SPECIFICATIONS.
2. GENERAL CONTRACTOR SHALL BE RESPONSIBLE FOR FAMILIARIZING HIMSELF WITH ALL CONTRACT DOCUMENTS, FIELD CONDITIONS, DIMENSIONS, AND CONFIRMING THAT THE WORK MAY BE ACCOMPLISHED AS SHOWN PRIOR TO PROCEEDING WITH CONSTRUCTION. ANY DISCREPANCIES SHALL BE BROUGHT TO THE ATTENTION OF THE ENGINEER PRIOR TO THE COMMENCEMENT OF WORK.
3. THE GENERAL CONTRACTOR AND EACH SUBCONTRACTOR ARE TO BE RESPONSIBLE FOR VERIFYING EXISTING SITE CONDITIONS, DIMENSIONS, AND THE LOCATION OF BURIED UTILITIES AT THE JOB SITE PRIOR TO THE COMMENCEMENT OF WORK. NO CLAIMS FOR EXTRA COMPENSATION FOR WORK RESULTING FROM CONFLICTS AND OMISSIONS WHICH COULD HAVE BEEN DISCOVERED BY FIELD VERIFICATION AND INSPECTION, WHETHER INDICATED IN THE CONTRACT DOCUMENTS OR NOT WILL BE ENTERTAINED OR PAID.
4. ALL MATERIALS FURNISHED AND INSTALLED SHALL BE IN STRICT ACCORDANCE WITH ALL APPLICABLE CODES, REGULATIONS, AND ORDINANCES. GENERAL CONTRACTOR SHALL ISSUE ALL APPROPRIATE NOTICES AND COMPLY WITH ALL LAWS, ORDINANCES, RULES, REGULATIONS, AND LAWFUL ORDERS OF ANY PUBLIC AUTHORITY REGARDING THE PERFORMANCE OF WORK.
5. ALL WORK CARRIED OUT SHALL COMPLY WITH ALL APPLICABLE MUNICIPAL AND UTILITY COMPANY SPECIFICATIONS AND LOCAL JURISDICTIONAL CODES, ORDINANCES, AND APPLICABLE REGULATIONS.
6. UNLESS NOTED OTHERWISE, THE WORK SHALL INCLUDE FURNISHING MATERIALS, EQUIPMENT, APPURTENANCES, AND LABOR NECESSARY TO COMPLETE ALL INSTALLATIONS AS INDICATED ON THE DRAWINGS.
7. PLANS ARE NOT TO BE SCALED. THESE PLANS ARE INTENDED TO BE A DIAGRAMMATIC OUTLINE ONLY UNLESS OTHERWISE NOTED. DIMENSIONS SHOWN ARE TO FINISH SURFACES UNLESS OTHERWISE NOTED. SPACING BETWEEN EQUIPMENT IS THE MINIMUM REQUIRED CLEARANCE. THEREFORE, IT IS CRITICAL TO FIELD VERIFY DIMENSIONS, SHOULD THERE BE ANY QUESTIONS REGARDING THE CONTRACT DOCUMENTS, THE CONTRACTOR SHALL BE RESPONSIBLE FOR OBTAINING A CLARIFICATION FROM THE ENGINEER PRIOR TO PROCEEDING WITH THE WORK. DETAILS ARE INTENDED TO SHOW DESIGN INTENT. MODIFICATIONS MAY BE REQUIRED TO SUIT JOB DIMENSIONS OR CONDITIONS AND SUCH MODIFICATIONS SHALL BE INCLUDED AS PART OF WORK AND PREPARED BY THE ENGINEER PRIOR TO PROCEEDING WITH WORK.
8. THE CONTRACTOR SHALL INSTALL ALL EQUIPMENT AND MATERIALS IN ACCORDANCE WITH MANUFACTURER'S RECOMMENDATIONS UNLESS SPECIFICALLY STATED OTHERWISE.
9. GENERAL CONTRACTOR SHALL BE RESPONSIBLE FOR THE SAFETY OF WORK AREA, ADJACENT AREAS AND BUILDING OCCUPANTS THAT ARE LIKELY TO BE AFFECTED BY THE WORK UNDER THIS CONTRACT. WORK SHALL CONFIRM TO ALL OSHA REQUIREMENTS AND THE LOCAL JURISDICTION.
10. THE CONTRACTOR SHALL PROTECT EXISTING IMPROVEMENTS, PAVEMENTS, CURBS, LANDSCAPING AND STRUCTURES. ANY DAMAGED PART SHALL BE REPAIRED AT CONTRACTOR'S EXPENSE TO THE SATISFACTION OF THE OWNER.
11. FLOCK SAFETY AND CONTRACTOR ARE SOLELY RESPONSIBLE FOR DETERMINATION AND CONFIRMATION THAT THE PROPOSED POLE LOCATION IS WITHIN THE PUBLIC RIGHT OF WAY. SITE PLAN AND ALL REPRESENTATION OF RIGHT OF WAY PROPERTY LINES ARE APPROXIMATE BY NATURE AND HAVE BEEN PRODUCED WITHOUT THE BENEFIT OF A PROFESSIONAL LAND SURVEY.

1. CONTRACTOR SHALL PROVIDE TRAFFIC CONTROL IN ACCORDANCE WITH APPLICABLE LAYOUTS FROM THE MOST RECENT VERSION OF THE WISCONSIN DEPARTMENT OF TRANSPORTATION (WISDOT) WISCONSIN WORK ZONE FIELD MANUAL ([HTTPS://WISCONSINDOT.GOV/DTSDMANUALS/TRAFFIC-OPS/MANUALS-AND-STANDARDS/WZFM/WZFM.PDF](https://wisconsinidot.gov/dtsdmanuals/traffic-ops/manuals-and-standards/wzfm/wzfm.pdf)) AND IN ACCORDANCE WITH THE WISCONSIN MANUAL ON UNIFORM TRAFFIC CONTROL DEVICES (WMUTCD).
2. CONTRACTOR SHALL MEET THE TRAFFIC CONTROL DEVICE QUALITY STANDARDS AS REQUIRED IN THE FIELD MANUAL AND SHALL IMMEDIATELY REPLACE UNACCEPTABLE TRAFFIC CONTROL DEVICES. SIGNS THAT ARE DIRTY AND RESULT IN A NOTICEABLE LOSS OF REFLECTIVITY AT NIGHT ARE CONSIDERED UNACCEPTABLE AND MUST BE CLEANED OR REPLACED.
3. CONTRACTOR SHALL RESPOND PROMPTLY TO ANY CALL FROM THE ENGINEER CONCERNING THE NOTIFICATION OF UNACCEPTABLE TRAFFIC CONTROL DEVICES.
4. LAYOUTS FROM THE WISCONSIN WORK ZONE FIELD MANUAL ANTICIPATED TO BE UTILIZED, BUT MAY NOT BE FULLY INCLUSIVE OF ALL APPLICABLE LAYOUTS, INCLUDE LAYOUT 6, 15, 38, 52, 53 AND 71.

The diagram shows a horizontal line representing a chromosome with five 'X' marks indicating specific bands. Below this line, several horizontal lines represent different proteins or factors binding to the chromosome. The binding is indicated by short horizontal bars on the protein lines that align with the bands on the chromosome.

- ROW**: Binds to the first, second, and fourth bands.
- W**: Binds to the second band.
- F**: Binds to the second band.
- IRR**: Binds to the second band.
- S**: Binds to the second band.
- SD**: Binds to the second band.
- UGE**: Binds to the second band.
- G**: Binds to the second band.
- T**: Binds to the first, third, and fifth bands.
- UNK**: Binds to the second band.

|                                                                                       |                                                                                       |                                                                                       |                                                                                       |
|---------------------------------------------------------------------------------------|---------------------------------------------------------------------------------------|---------------------------------------------------------------------------------------|---------------------------------------------------------------------------------------|
|    |    |    |    |
|                                                                                       |    |    |    |
|                                                                                       |    |    |    |
|                                                                                       |    |    |    |
|    |    |    |    |
|   |   |   |   |
|                                                                                       |  |  |  |
|  |  |  |  |
|  |  |  |  |
|  |  |                                                                                       |                                                                                       |

EXISTING EASEMENT  
CONSTRUCTION FENCE  
EDGE OF PAVEMENT  
RIGHT OF WAY  
EXISTING WATER LINE  
EXISTING FIRE WATER LINE  
EXISTING IRRIGATION WATER LINE  
EXISTING SANITARY SEWER LINE  
EXISTING STORM DRAIN LINE  
EXISTING UNDERGROUND ELECTRIC LINE  
EXISTING GAS LINE  
EXISTING TELECOMMUNICATIONS LINE  
EXISTING UNKNOWN UTILITY LINE



PLANS PREPARED BY:



REV: DATE: ISSUED FOR: BY:

|   |          |            |     |
|---|----------|------------|-----|
| 8 |          |            |     |
| 7 |          |            |     |
| 6 |          |            |     |
| 5 |          |            |     |
| 4 |          |            |     |
| 3 |          |            |     |
| 2 |          |            |     |
| 1 | 07/12/23 | PERMITTING | MRD |
| 0 | 05/02/23 | PERMITTING | MRD |

LICENSER:



KHA PROJECT NUMBER:

014681002.1.100

DRAWN BY: \_\_\_\_\_ CHECKED BY: \_\_\_\_\_


|     |    |
|-----|----|
| RCG | TI |
|-----|----|

SHEET TITLE:

SHEET NUMBER:

T.02



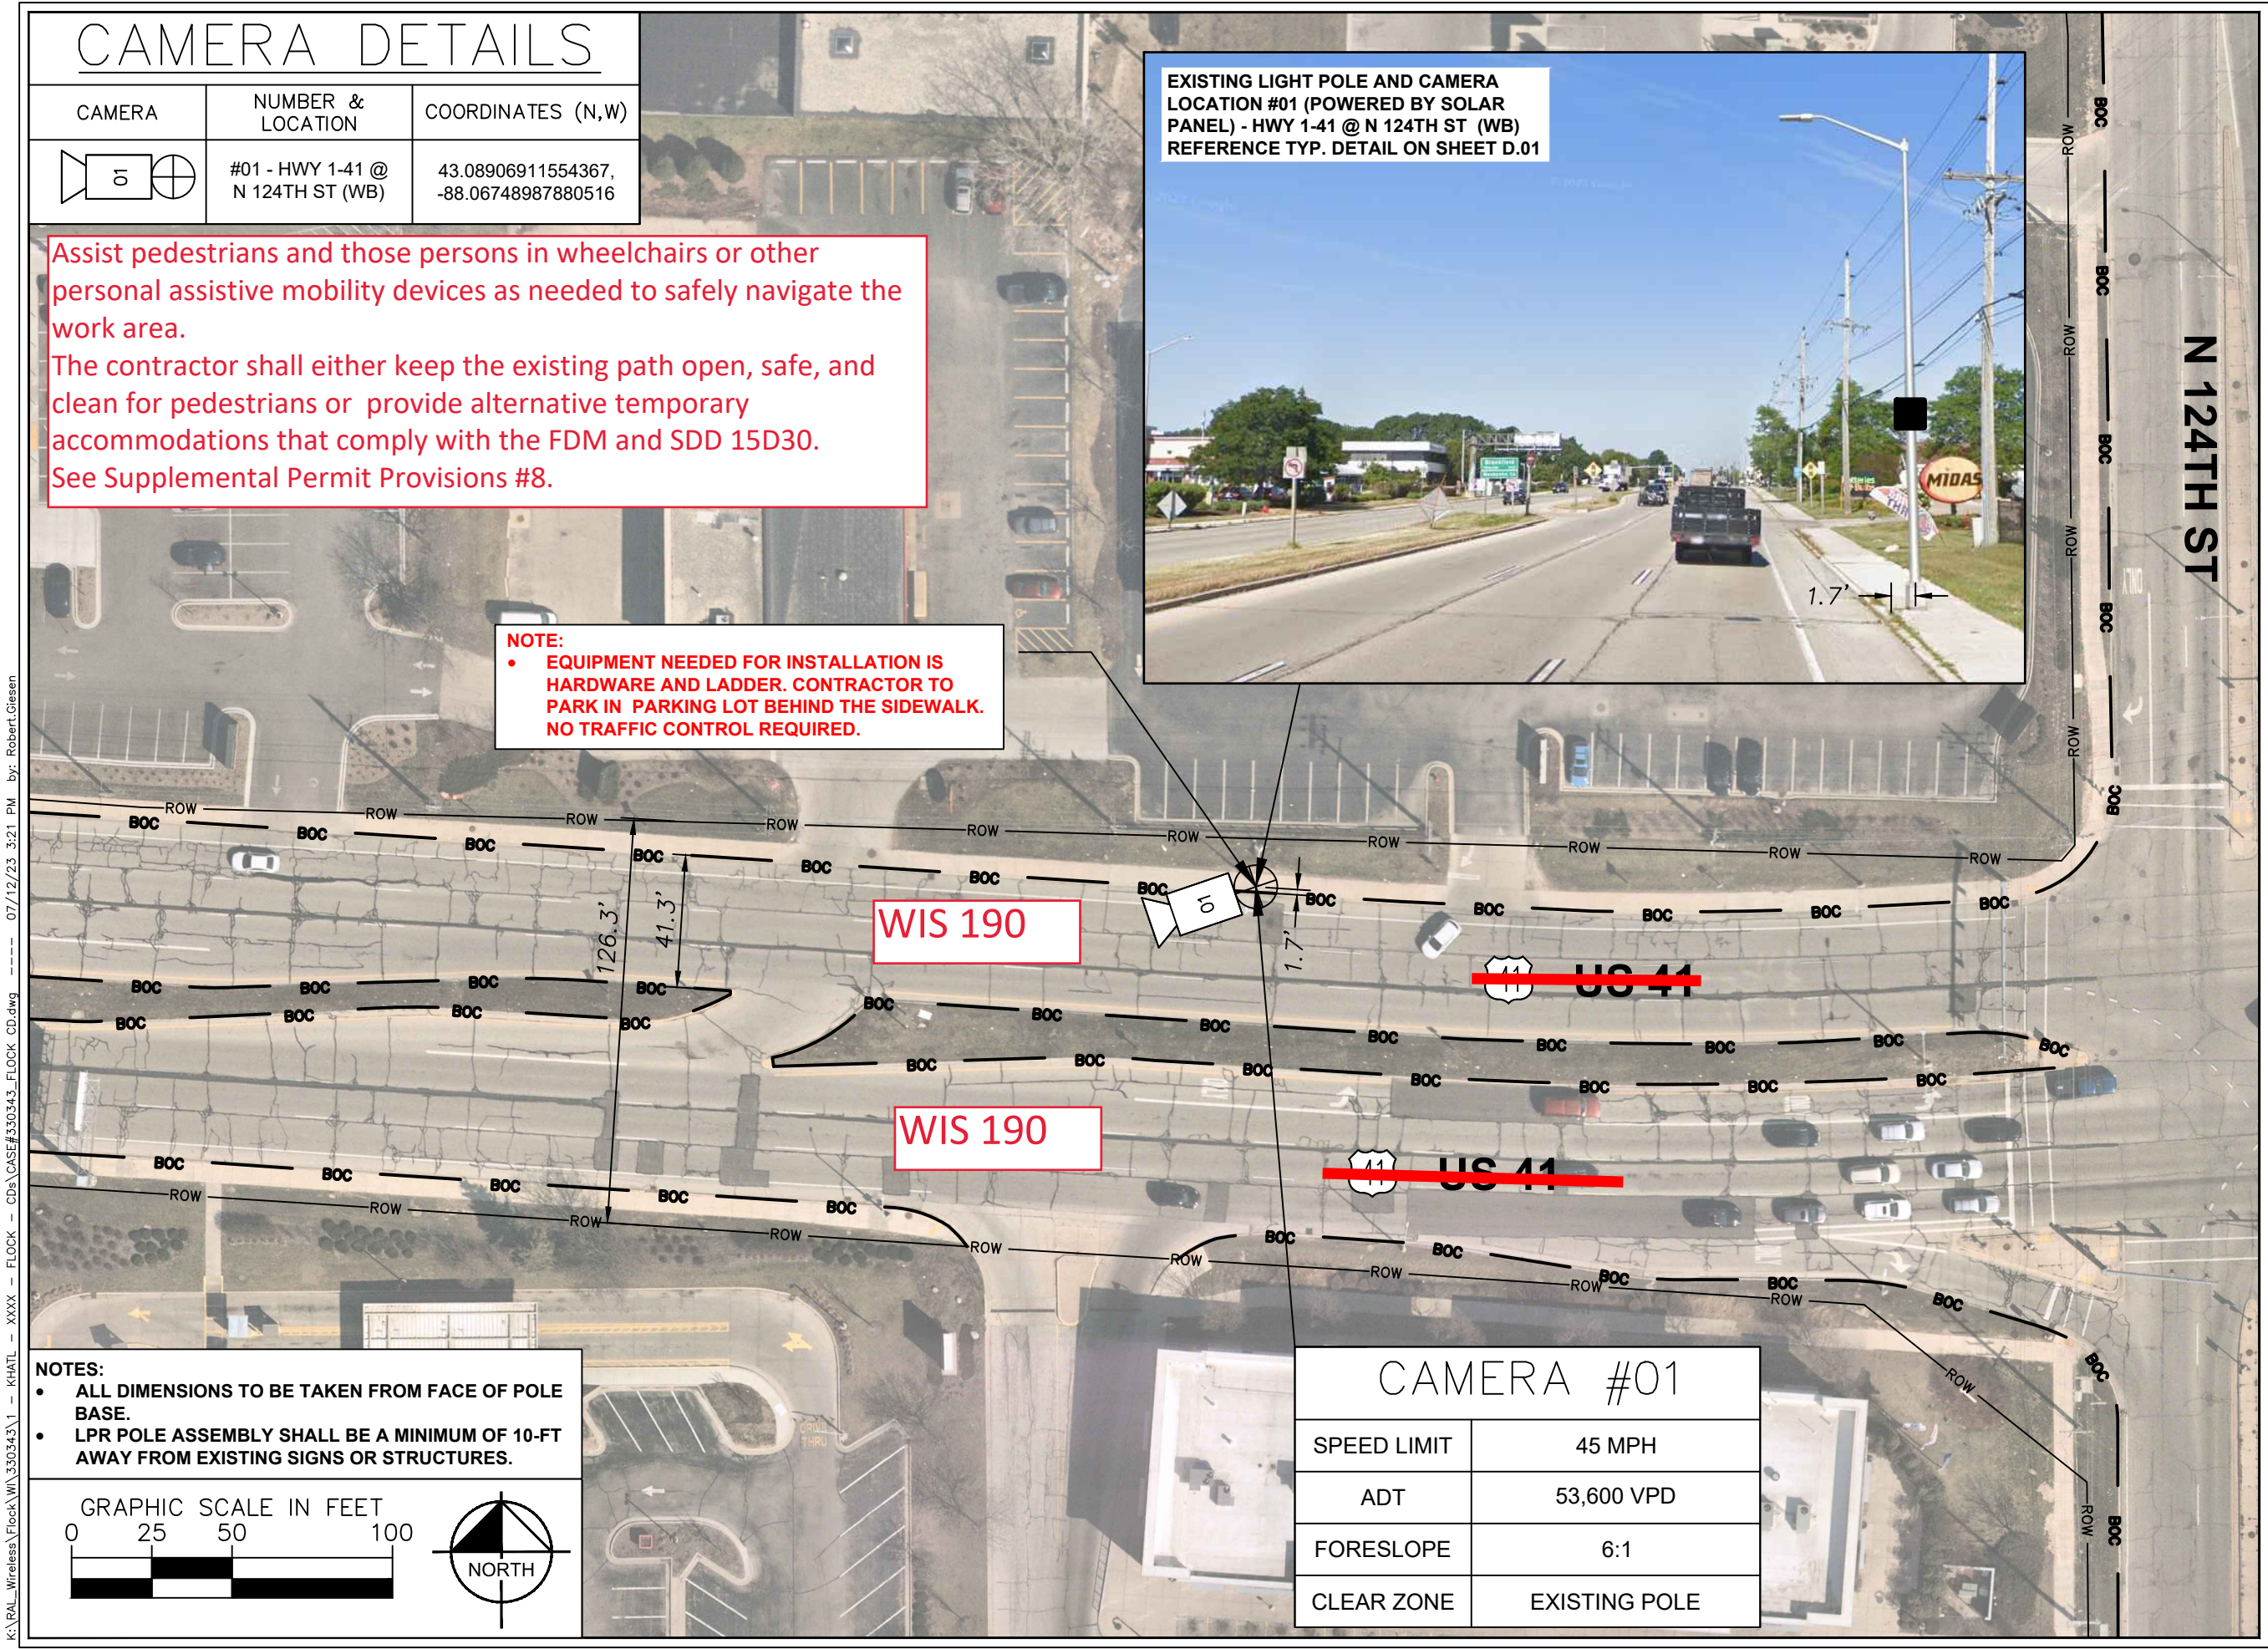

flock safety

PROJECT INFORMATION:

BROOKFIELD  
POLICE DEPARTMENT  
LICENSE PLATE READER  
INSTALLATION

PLANS PREPARED BY:

KimleyHorn

421 FAYETTEVILLE STREET,  
SUITE 600,  
RALEIGH, NC 27601  
PHONE: (919) 677-2000  
WWW.KIMLEY-HORN.COM

REV: DATE: ISSUED FOR: BY:

|   |          |            |     |
|---|----------|------------|-----|
| 8 |          |            |     |
| 7 |          |            |     |
| 6 |          |            |     |
| 5 |          |            |     |
| 4 |          |            |     |
| 3 |          |            |     |
| 2 |          |            |     |
| 1 | 07/12/23 | PERMITTING | MRD |
| 0 | 05/02/23 | PERMITTING | MRD |

LICENSER:



KHA PROJECT NUMBER:

014681002.1.100

DRAWN BY: CHECKED BY:

RCG

TI

SHEET TITLE:

SITE PLAN

SHEET NUMBER:

S.01



K:\RAL\_Wireless\Flock\W\330343\1 - KHATL - XXXX - FLOCK - CD\CASE#330343\_FLOCK\_CD.dwg 07/12/23 3:21 PM by: Robert.Giesen

4321

NOTES:  
1. POLE SHOULD BE 2" - 3" IN DIAMETER  
2. MAX WEIGHT OF SOLAR PANEL AND MOUNT IS 20.8 LBS (13063.45 GRAMS)

| REVISION HISTORY |                              |          |          |
|------------------|------------------------------|----------|----------|
| REV.             | DESCRIPTION                  | DATE     | APPROVED |
| A                | INITIAL DRAWING              | 6/9/2020 | CORRIGAN |
| B                | UPDATE BOM TABLE AND WEIGHTS | 6/9/2020 | CORRIGAN |

60W MAX DC

| BILL OF MATERIALS |           |                           |   |      |              |
|-------------------|-----------|---------------------------|---|------|--------------|
| ITEM NO.          | P/N       | LIBRARY NAME              | DESCRIPTION   | QTY. | WEIGHT (LBS) |
| 1                 | 701-00059 | Flock Safety Camera       | The Flock Safety LPR camera used in all install types                                                                  | 1    | 3.6          |
| 2                 | 701-00117 | Double Panel - Side Mount | Double solar panel used for installation on existing utility, light, or traffic poles                                  | 1    | 15           |
| 3                 | 702-00007 | RAM Ball Mount & Adapter  | Mount used to secure the Flock Safety LPR Camera to either a Flock pole or an existing utility, light, or traffic pole | 1    | 1.4          |
| 4                 | 701-00111 | External Battery Pack     | External battery used to increase battery capacity of the install for high traffic or low solar environments           | 2    | 4.4          |

PROPRIETARY AND CONFIDENTIAL  
THE INFORMATION CONTAINED IN THIS DRAWING IS THE SOLE PROPERTY OF FLOCK SAFETY. ANY REPRODUCTION IN PART OR AS A WHOLE WITHOUT THE WRITTEN PERMISSION OF FLOCK SAFETY IS PROHIBITED.

|             |         |   |           |      |
|-------------|---------|---|-----------|------|
|             |         | DIMENSIONS ARE IN INCHES<br>TOLERANCES:<br>FRACTIONAL ± 1/16<br>ANGULAR: X.X ± 3° X.XX ± 1°<br>DECIMAL:<br>X.X ± .02 X.XX ± .01 X.XXX ± .005 | NAME      | DATE |
|             |         |   | DRAWN     |      |
|             |         |   | CHECKED   |      |
|             |         |   | ENG APPR. |      |
|             |         |   | MFG APPR. |      |
|             |         |   | Q.A.      |      |
|             |         |   | COMMENTS: |      |
| NEXT ASSY   | USED ON | FINISH   |           |      |
| APPLICATION |         | DO NOT SCALE DRAWING   |           |      |

flock safety

SIDE POLE MOUNT -  
DOUBLE SOLAR PANEL -  
WITH 2 EXTERNAL  
BATTERIES REV B

SIZE DWG. NO. 905-00006 REV. B

SCALE:1:20 SHEET 1 OF 1

A

B

C

D

4

3

2

1

flock safety™

PROJECT INFORMATION:

BROOKFIELD  
POLICE DEPARTMENT  
LICENSE PLATE READER  
INSTALLATION

PLANS PREPARED BY:

Kimley»Horn

421 FAYETTEVILLE STREET,  
SUITE 600,  
RALEIGH, NC 27601  
PHONE: (919) 677-2000  
WWW.KIMLEY-HORN.COM

REV: DATE: ISSUED FOR: BY:

|   |          |            |     |
|---|----------|------------|-----|
| 8 |          |            |     |
| 7 |          |            |     |
| 6 |          |            |     |
| 5 |          |            |     |
| 4 |          |            |     |
| 3 |          |            |     |
| 2 |          |            |     |
| 1 | 07/12/23 | PERMITTING | MRD |
| 0 | 05/02/23 | PERMITTING | MRD |

LICENSER:

FOR REFERENCE  
ONLY

KHA PROJECT NUMBER:

014681002.1.100

DRAWN BY: CHECKED BY:

RCG

TI

SHEET TITLE:

EQUIPMENT AND  
FOUNDATION  
DETAILS

SHEET NUMBER:

D.01

This document, together with the concepts and designs presented herein, as an instrument of service, is intended only for the specific purpose and client for which it was prepared. Reuse of and improper reliance on this document without written authorization and adaptation by Kimley-Horn and Associates, Inc. shall be without liability to Kimley-Horn and Associates, Inc.

Copyright Kimley-Horn and Associates, Inc., 2022



**Attachment 1 - Environmental Checklist**

Note: To print the Checklist, click on the icon and set Pages to Print to "© Pages 3-5"



**Include this Checklist and any supplemental documentation with form dt1553, *Application/Permit to Construct, Operate and Maintain Utility Facilities on Highway Right-of-Way*. The application will be returned if the Checklist is not included or is incomplete.**

Answer the following questions related to the proposed utility project to show environmental compliance or coordination with various agencies/Tribes. WisDOT's permit approval does not relieve a utility from compliance with all applicable federal, state, local and tribal laws, codes, regulations, and ordinances and shall not be construed as superseding any other governmental agency's more restrictive requirements. Keep all supporting documents on file with WisDOT's permit for its duration and provide upon request.

*Remember: Supporting documentation may be required to prove environmental coordination with a regulatory agency on the Checklist. If an agency does not require documentation, a utility is not required to submit it to WisDOT. However, supply documentation if it may be helpful in WisDOT's review of the Checklist, e.g., permits, approvals, certifications, checklists, correspondence, website screenshots/PDFs, mapping, etc. Checkboxes that only have yes, no, or not applicable answers are automatically set to no or not applicable.*

### 1. **Aquatic Resource Impacts**

Use the Wisconsin Wetland Inventory maps and the [DNR Surface Water Data Viewer](#) (SWDV) to identify waterways, surface waters and potential wetlands. These tools are not comprehensive, and field surveys may be required to identify aquatic resources within the footprint of a proposed project. Consult with Department of Natural Resources and U.S. Army Corps of Engineers as needed.

Does the proposed project have the potential to impact any aquatic resources (wetlands, waterways, etc.)?

☒ No – Skip to question 2      ☐ Yes – Continue below

#### **State Wetland/Waterway Permit**

Does the proposed project meet all necessary terms, conditions, and eligibility criteria to receive non-reporting coverage under the DNR utility general permit ([DNR-GP3-2018](#)) for wetland/waterway impacts?

☐ Yes – Project meets all requirements for DNR *non-reporting* utility general permit coverage

☐ No – Project received *reporting* utility general permit coverage or individual wetland/waterway permit <https://dnr.wisconsin.gov/topic/Sectors/UtilityPermitting.html>

☒ Not applicable – Project is exempt from all wetland/waterway permitting requirements

Wetlands: <https://dnr.wisconsin.gov/topic/Waterways/Permits/Exemptions.html>

Waterways: <https://dnr.wisconsin.gov/topic/Wetlands/permits/exemptions.html>

☐ Not applicable – Project occurs wholly within boundaries of a Native American Nation or Tribal reservation and DNR does not have jurisdiction. See question 6.

#### **Federal Wetland/Waterway Permit**

Does the proposed project meet all necessary terms, conditions, and eligibility criteria to receive no-preconstruction notification (PCN) coverage under the USACE utility or other regional general permit (RGP) or a nationwide permit (NWP) for wetland/waterway impacts?

<https://www.mvp.usace.army.mil/Missions/Regulatory/Permitting-Process-Procedures/>

☐ Yes – Project meets all requirements for no-PCN coverage under a USACE RGP or NWP

☐ No – Project covered under USACE's RGP or NWP coverage obtained through submittal of a preconstruction notification or other Section 404 permit coverage.

☒ Not applicable – Project does not impact waters of the United States.

## 2. Protected Species

Projects with the potential to affect protected species must be covered under the [DNR Broad Incidental Take Permit/Authorization for No/Low Impact Activities](#) or undergo an endangered resources preliminary assessment or review. A preliminary assessment may be completed through the [DNR Natural Heritage Inventory \(NHI Public Portal\)](#). An endangered resources review may be conducted by a [DNR certified endangered resources reviewer](#).

All components of the proposed project covered under this permit:

- ☒ Are covered by the DNR Broad Incidental Take Permit/Authorization for No/Low Impact Activities.
- ☐ Received one of the following results from the NHI Public Portal preliminary assessment or endangered species review. WisDOT encourages implementing DNR recommended actions.
- ☐ No further actions are needed
  - ☐ Further actions are recommended
  - ☐ Further actions are strongly recommended
- ☐ Are implementing all required actions from the DNR endangered resources review. WisDOT also encourages implementation of DNR recommended actions.
- ☐ Are covered by an DNR Incidental Take Permit and/or USFWS coordination under the Endangered Species Act.

## 3. Construction Site Stormwater Permits

Projects that involve one acre or more of land disturbance require a utility to submit a Notice of Intent (NOI) erosion control permit under Wis. Adm. Code [NR 216](#).

Does the proposed project affect one acre or more of land disturbance?

- ☒ No – Meets criterion      ☐ Yes – Coordination completed

## 4. Erosion Control Plan & Stormwater Management Plans

Does the proposed project meet the [Trans 401](#) “Major” category?

- ☒ No – Meets criterion for minor project      ☐ Yes – Attach formal erosion control plan

*For minor projects, immediately replace disturbed soil and topsoil and/or temporary seed and mulch the soil, which includes repairing equipment and vehicle tracks. Have erosion control devices (hay or straw bales, wattles, silt fence, erosion mat, etc.) at the site or immediately accessible in case weather conditions cause immediate action to protect bare or loose soil. Cover soil piles left overnight with plastic or protect with silt fence or other approved perimeter control devices on the downslope side to prevent possible runoff.*

Does the proposed project require a Stormwater Management Plan?

- ☒ No – Meets criterion      ☐ Yes – Coordination completed

For more information: [DNR Erosion Control and Stormwater Management Plans](#)

## 5. Wisconsin Historic Preservation Database

Are any historic resources located within the proposed project limits?

- ☒ No – Meets criterion      ☐ Yes – Coordination completed

Contact: [State Historic Preservation Office](#) or go to: [Wisconsin Historic Preservation Database](#)

## 6. Tribal Government Coordination

Is any part of the work located within the reservation boundaries of a Native American Nation or Tribal reservation? Any utilities placed within a Native American Nation or Tribal reservation require Bureau of Indian Affairs (BIA)/Tribal approval prior to placing their facilities in WisDOT ROW.

- ☒ No – Meets criterion      ☐ Yes – Coordination completed

Tribal Government Contacts: <http://witribes.wi.gov/>

*Note: A utility must obtain a Tribal permit and BIA approval of a NEPA document to proceed with utility work on a STH within a Tribal Reservation. WisDOT's utility permit does not grant automatic approval.*



## 7. Open or Closed Contaminated Sites, DNR Water Supply Permit, Underground Storage Tanks (USTs), Leaking Underground Storage Tanks (LUSTs)

Does the proposed project affect any of these items?

| Decision \ Item              | Contaminated sites                  | DNR water supply permit             | USTs                                | LUSTs                               |
|------------------------------|-------------------------------------|-------------------------------------|-------------------------------------|-------------------------------------|
| No – Meets criterion         | <input checked="" type="checkbox"/> | <input checked="" type="checkbox"/> | <input checked="" type="checkbox"/> | <input checked="" type="checkbox"/> |
| Yes – Coordination completed | <input type="checkbox"/>            | <input type="checkbox"/>            | <input type="checkbox"/>            | <input type="checkbox"/>            |

DNR: [Wisconsin Remediation and Redevelopment Database \(WRRD\)](#) and [Remediation & Redevelopment \(RR\) Program staff contacts](#)

DATCP: [MyDATCP: Storage Tank Search](#)  
[Region Environmental Coordinators and Regionwide SWECE and Mega/Major project coordinators](#)

## 8. Asbestos

Does the project include replacement of asbestos wrapped utility conduit or Transite piping?

☒ No – Meets criterion      ☐ Yes – Document who will complete required notification to the [DNR](#) or [DHS](#), the abatement methods, and the disposal location.

## 9. Project Comments

Provide any additional comments or extenuating circumstances that may assist in the review of the project's environmental coordination. List all utility work request, project plan set, or other identification numbers or references included in the environmental coordination and permitting of the project.

**Certification Statement:** Upon executing the signature below, the signatory certifies that the Checklist is complete, all information is accurate and true, and all required environmental compliance/coordination is complete and on file with the utility.

**Disclaimer:** Any change in project scope requires this Checklist to be resubmitted and certified to reflect the most updated set of project details.

Signature:  Date: 4/21/2023

Name & Title (print): Heather Thayer, Project Manager

Company: Kimley-Horn & Associates

Email: [heather.thayer@kimley-horn.com](mailto:heather.thayer@kimley-horn.com)